AREA STATEMENT

	AREA (SQ.M)
FOYER	62.19
SEMI COVERED LECTURE HALL	250.86

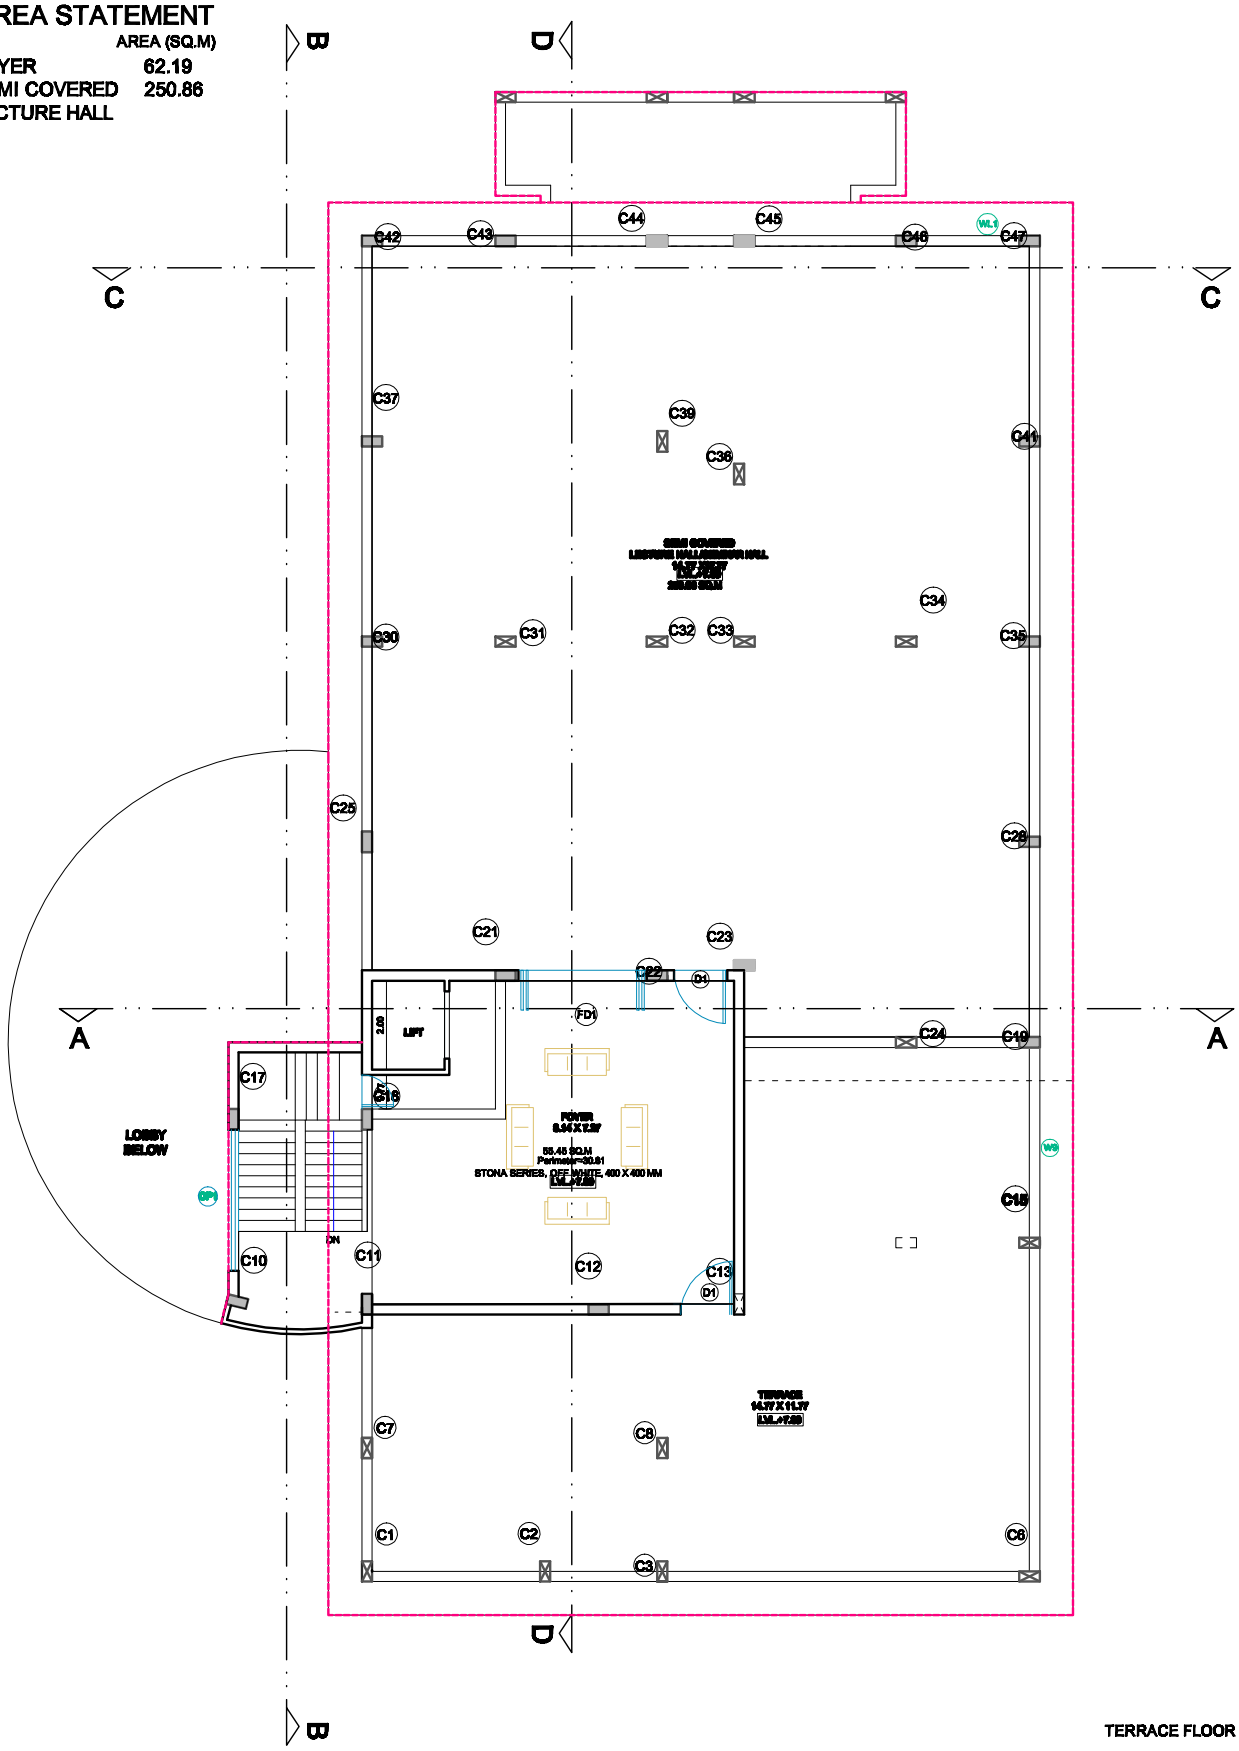

TERRACE FLOOR

PROPOSED COLLEGE FOR INTERHUMAN EDUCATION AND CHARITABLE TRUST AT KAMREJ, SURAT

SCALE	NORTH	TITLE: TERRACE FLOOR (+7.00M LVL)	LANDSCAPE ARCHITECT
DRG. NO.:-		FOR INCORPORATION	
DATE : 14/12/06			

VAN Shapat